M. A. R. 57 (Rule 116)
Measurement Book

No. B

489295

No. 1st and part Bill

of Work ..... From..... To.....

of Contractor of nature of Agency .....

of commencement of work .....

Full description, etc, of work	Dimensions				Contents	Reference to last Measurement
	Number	Length	Breadth	Depth		
2	3	4	5	6	7	8
Name of work: Comprehensive development in Ward - No-13 in Shettihalli Sub-division.						
job code: 013-19-000008						
AS NO: EE/DD/AS/178/18-19 dt-20-2-2019						
TS NO: EE/DD/TS/203/18-19 dt- 6-3-2019						
Agency: m/s K.R.I.D.L.						
Work order: EE/DD/WO/382/2018-19/7-3-2019						

Scanned by CamScanner

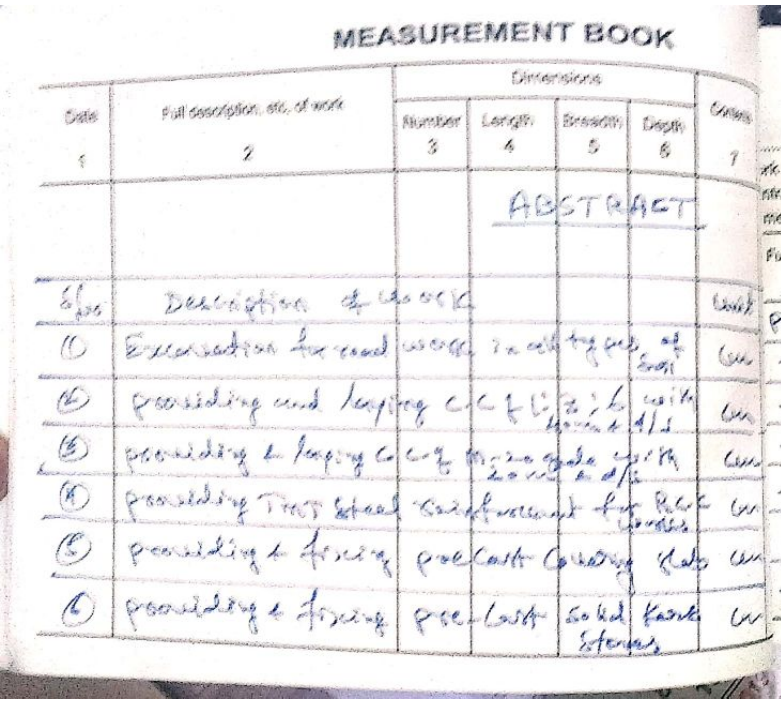

MEASUREMENT BOOK

Date	Full description, etc. of work	Dimensions				Contents
1	2	Number 3	Length 4	Breadth 5	Depth 6	7
			ABSTRACT			
S/no	Description of the work					Unit
(1)	Excavation for road work in all types of soil					cu.
(2)	providing and laying c.c.f. in 1:2:4 with 40mm nom. size					cu.
(3)	providing & laying c.c. in 1:2:4 with 20mm nom. size					cu.
(4)	providing Twist steel reinforcement for R.C.C. works					cu.
(5)	providing & fixing pre-Cast Coping slab					cu.
(6)	providing & fixing pre-Cast solid stones					cu.

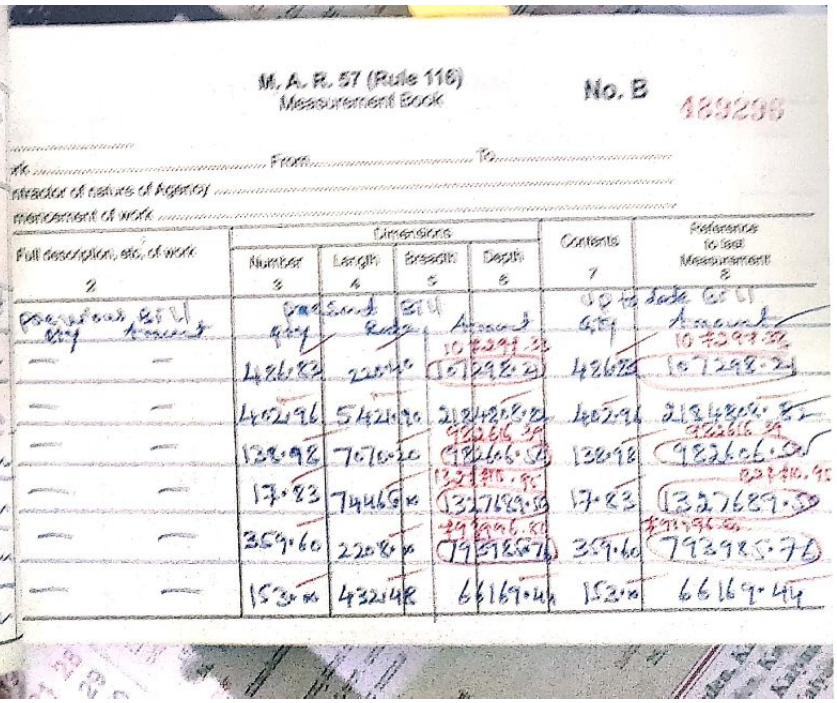

M. A. R. 57 (Rule 116)
Measurement Book

No. B 489298

From ..... To .....

Name of Work .....

Name and Nature of Agency .....

Commencement of work .....

Full description, etc. of work	Dimensions				Contents	References to last Measurement
2	Number 3	Length 4	Breadth 5	Depth 6	7	8
Previous Bill Qty / Amount	Quantity	Unit Rate	Amount		Qty	Date of Bill / Amount
— —			10 #299.32			10 #299.32
— —	48.82	22.0 m	10 #298.24		42.82	10 #298.24
— —	402.96	542.00	218428.32		402.96	218428.32
— —			932.66			932.66
— —	138.98	7.0 m	972.86		138.98	972.86
— —			132 #15.92			132 #15.92
— —	17.83	7446 m	132768.38		17.83	132768.38
— —			29 #96.80			29 #96.80
— —	359.60	22.0 m	79 #85.76		359.60	79 #85.76
— —	153 m	432.48	66169.44		153 m	66169.44

Scanned by CamScanner

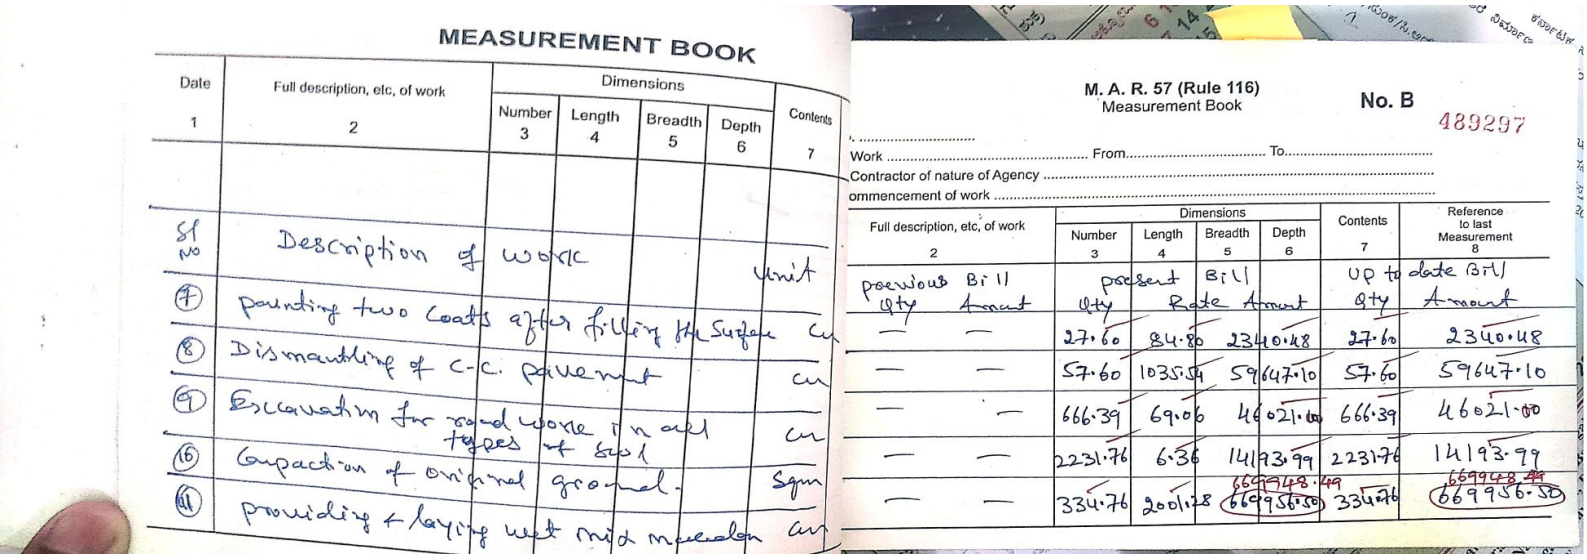

MEASUREMENT BOOK

Date	Full description, etc, of work	Dimensions				Contents
1	2	Number 3	Length 4	Breadth 5	Depth 6	7
Sl No	Description of work					Unit
(7)	pointing two coats after filling the surface					cu
(8)	Dismantling of C-C. pavement					cu
(9)	Excavation for road work in all types of soil					cu
(10)	Compaction of original ground.					Sqm
(11)	providing & laying wet mix macadam					cu

M. A. R. 57 (Rule 116)
Measurement Book

No. B 489297

Work ..... From..... To.....
Contractor of nature of Agency .....
ommencement of work .....

Full description, etc, of work	Dimensions				Contents	Reference to last Measurement
2	Number 3	Length 4	Breadth 5	Depth 6	7	8
previous Bill Qty Amount	present Qty		Bill Rate	Amount	up to date Bill Qty	date Bill Amount
— —	27.60	84.80	2340.48		27.60	2340.48
— —	57.60	1035.54	59647.10		57.60	59647.10
— —	666.39	69.06	46021.00		666.39	46021.00
— —	2231.76	6.36	14193.99		2231.76	14193.99
— —	334.76	2001.28	669948.49 669956.80		334.76	669948.49 669956.80

Scanned by CamScanner

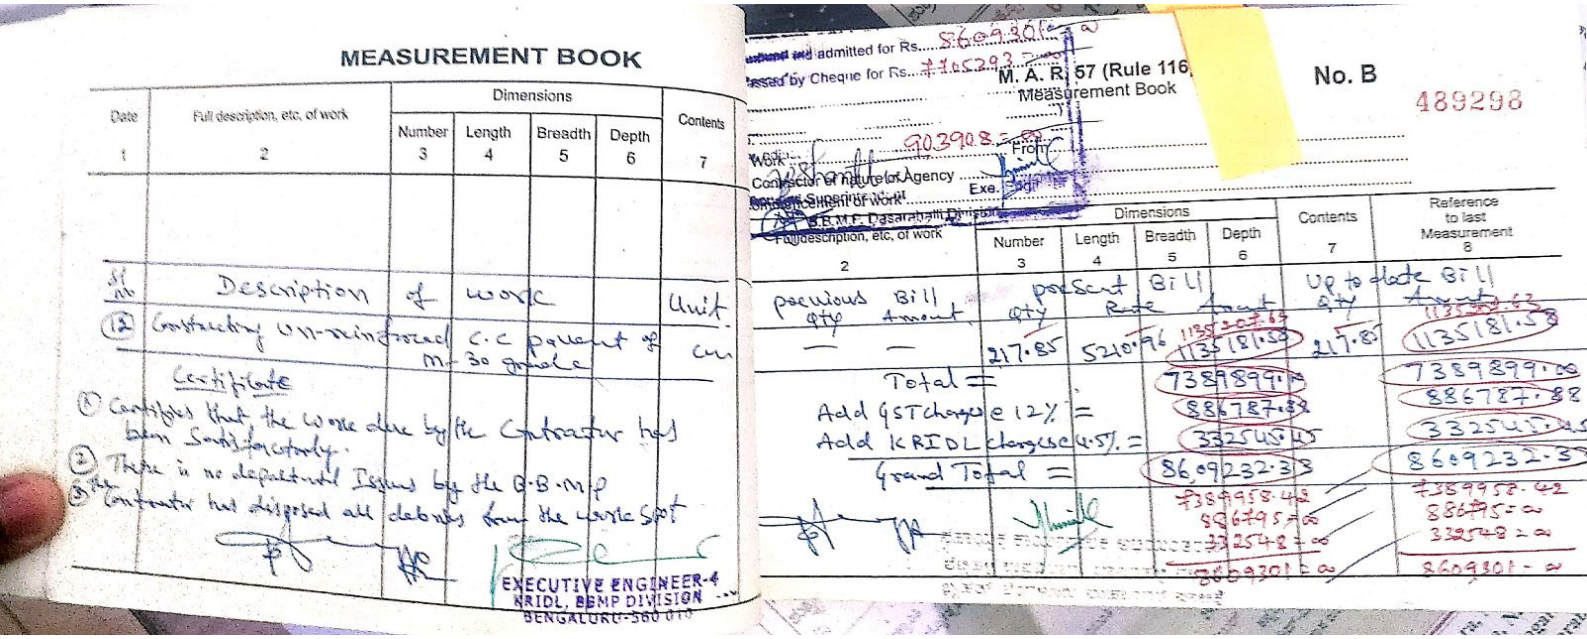

MEASUREMENT BOOK

Date	Full description, etc. of work	Dimensions				Contents
		Number	Length	Breadth	Depth	
1	2	3	4	5	6	7
Sl no	Description of work					Unit
(12)	Contractory Un-reinforced C.C pavement of M-30 grade					cum

Certificate

(1) Certified that the work done by the Contractor has been Satisfactorily.
(2) There is no departmental Issues by the B.B.M.P
(3) The Contractor has disposed all debris from the work Spot

EXECUTIVE ENGINEER-4
KRIDL, BBMP DIVISION
BENGALURU-560 010

admitted for Rs. 8609301.00
Passed by Cheque for Rs. 7105293.00

M. A. R. 57 (Rule 116)
Measurement Book

No. B 489298

Work 903908.00 From
Contractor or nature of Agency Exe. Sdr
Commencement of work
Name of Supervising Officer B.B.M.P. Dasarahalli Division

Full description, etc. of work	Dimensions				Contents	Reference to last Measurement
	Number	Length	Breadth	Depth		
2	3	4	5	6	7	8
previous Bill qty amount	qty	present Rate	Bill Amount		Up to date Bill qty	Amount
— —	217.85	5210.96	1135181.56		217.85	1135181.56
Total =			7389899.00			7389899.00
Add GST charge @ 12% =			886787.88			886787.88
Add KRIDL charges @ 4.5% =			332540.45			332540.45
Grand Total =			8609232.33			8609232.33
			7389958.42			7389958.42
			886795.00			886795.00
			332548.00			332548.00
			8609301.00			8609301.00

Scanned by CamScanner

MEASUREMENT BOOK

Date	Full description, etc, of work	Dimensions				Contents
		Number	Length	Breadth	Depth	
1	2	3	4	5	6	7

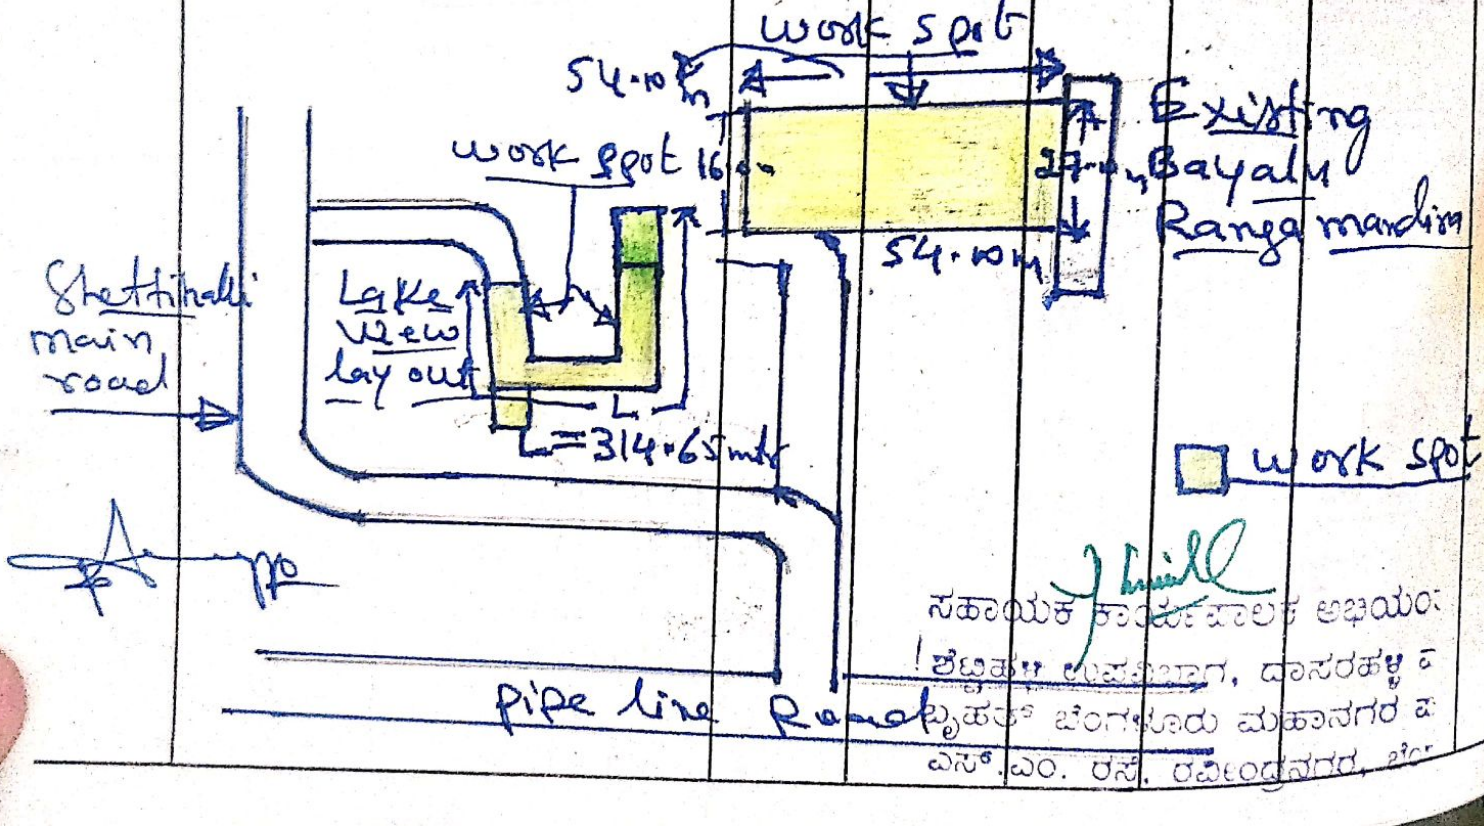

ಸಹಾಯಕ ಕಾರ್ಯಪಾಲಕ ಅಭಿಯಂ
ಶೆಟ್ಟಿಹಳ್ಳಿ ಉಪವಿಭಾಗ, ದಾಸರಹಳ್ಳಿ ವ
ಬೃಹತ್ ಬೆಂಗಳೂರು ಮಹಾನಗರ ಪ
ಎಸ್.ಎಂ. ರಸ್ತೆ, ರವೀಂದ್ರನಗರ, ಬೆಂ

Scanned by CamScanner